FOR ALLEY ENTRANCE AND ACCESS NOTES, SEE STANDARD PLAN SU-07

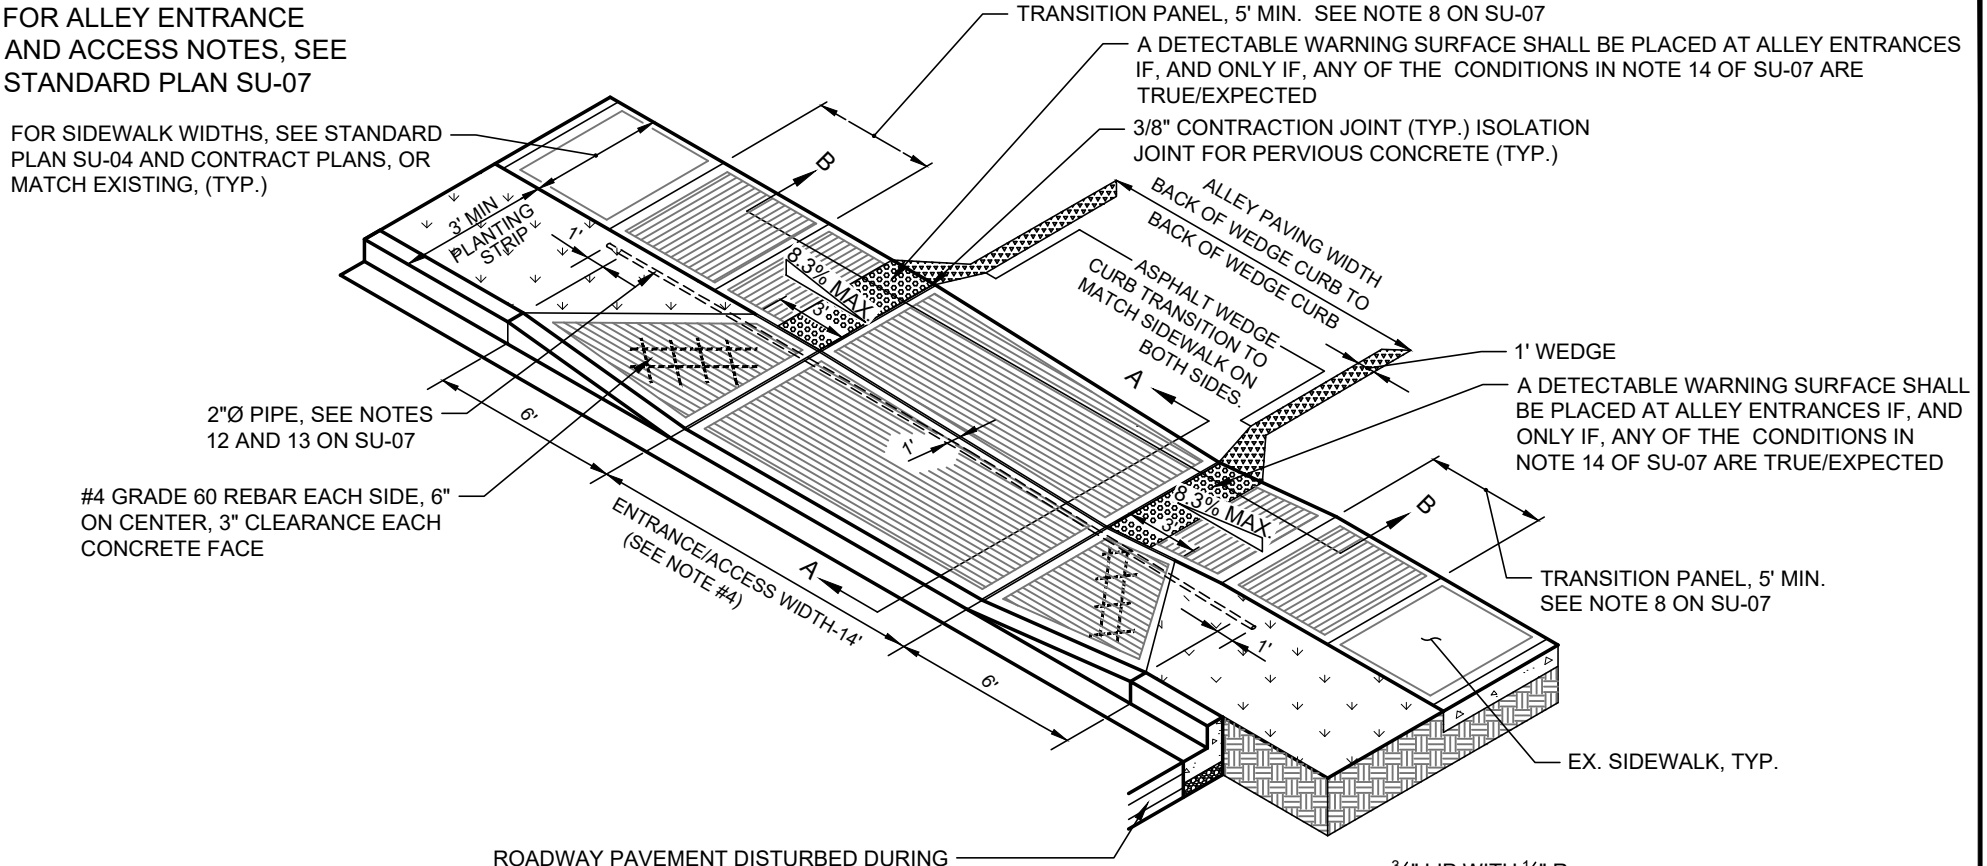

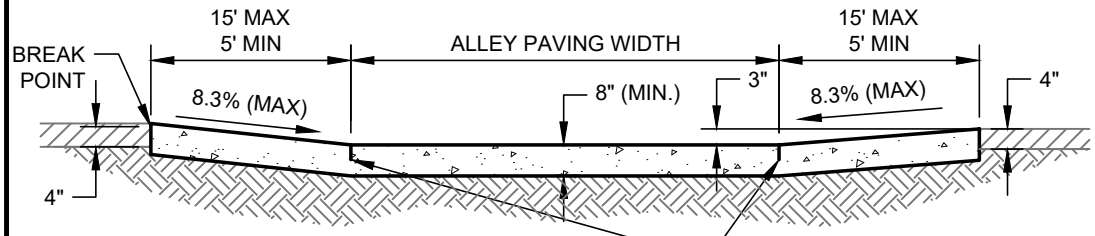

STANDARD CONCRETE SECTION DETAIL B-B

NTS

NOTE: DESIGNED SECTION REQUIRED FOR PERMEABLE SURFACING. SEE NOTES 10 AND 11 ON SU-07.

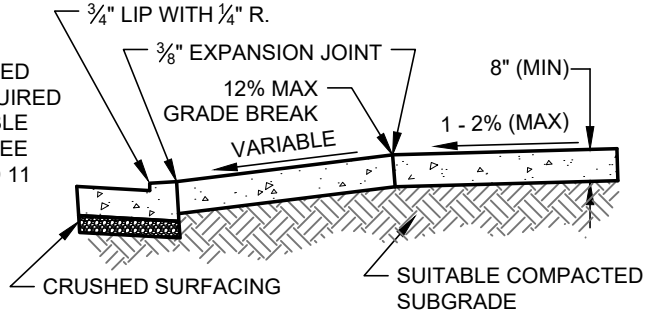

STANDARD CONCRETE SECTION DETAIL A-A

NTS

REVIEWED BY DS RVDR PUBLIC WORKS DS TACOMA POWER	REVIEWED BY DS EW ENVIRONMENTAL SERVICES DS TS TACOMA WATER	JOSHUA JAMES DIEKMANN STATE OF WASHINGTON 41361 REGISTERED PROFESSIONAL ENGINEER	APPROVED FOR PUBLICATION DocuSigned by: 10/02/2022 CITY ENGINEER DATE	CITY OF TACOMA CEMENT CONCRETE ALLEY ENTRANCE AND ACCESS TYPE 3 STANDARD PLAN NO. SU-07C